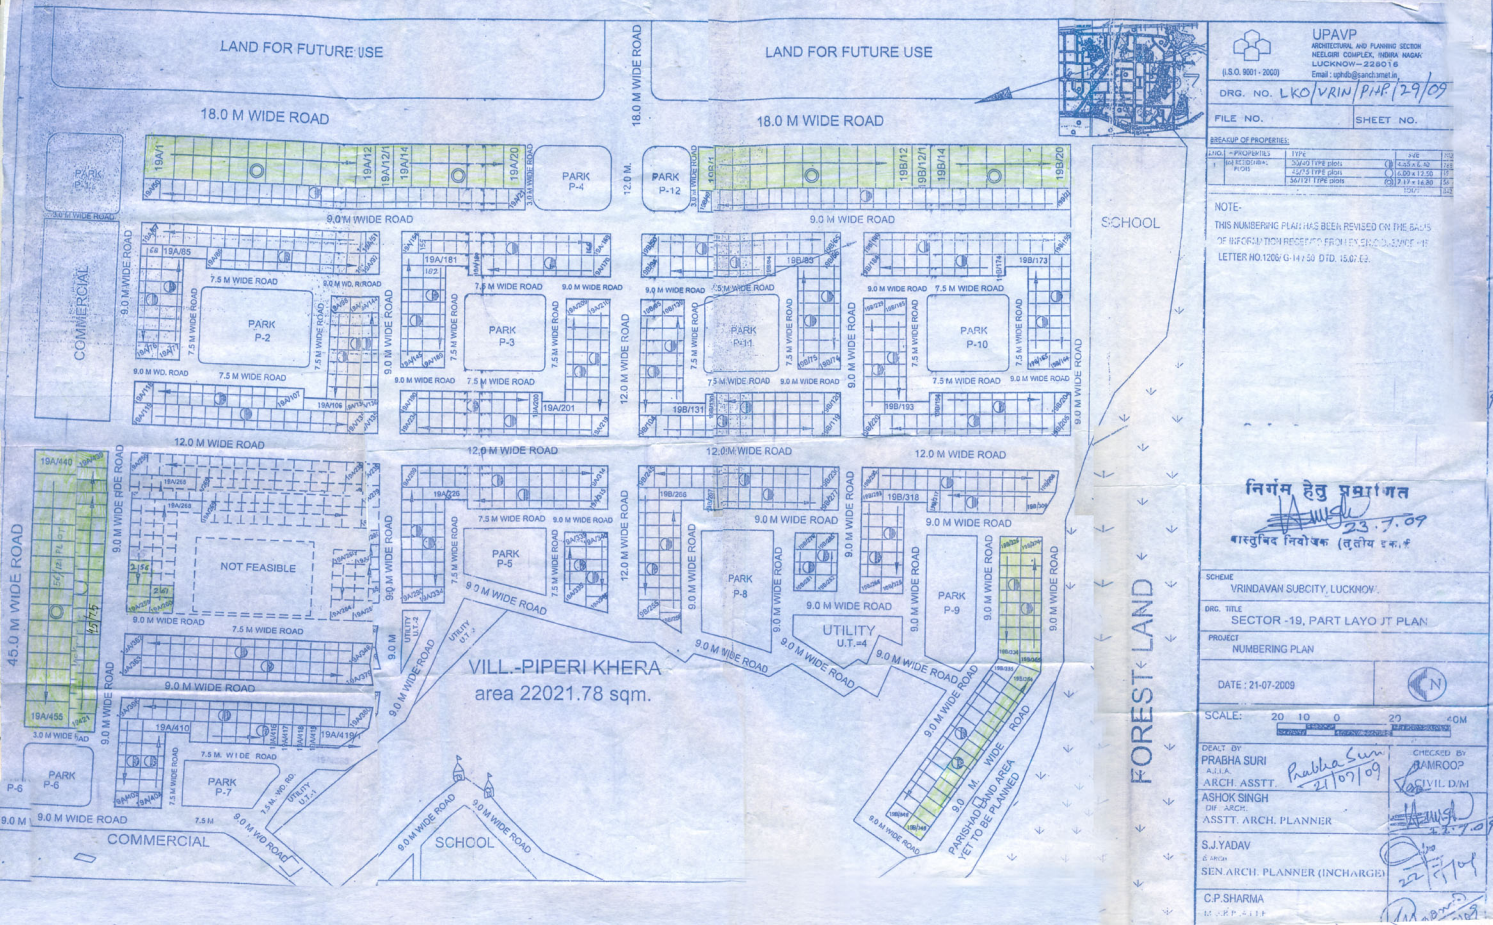

UPAVP
ARCHITECTURAL AND PLANNING SECTION
NEELKIRI COMPLEX, INDIRA NAGAR
LUCKNOW – 226016
(I.S.O. 9001 - 2000) Email : uphdb@sancharnet.in

DRG. NO. LKO/VRIN/PHP/29/09

FILE NO. | SHEET NO.

BREAKUP OF PROPERTIES:

S.NO.	PROPERTIES	TYPE	SIZE	NOS.
1	RESIDENTIAL PLOTS	30/40 TYPE plots	9.85 x 6.40	128
		42/75 TYPE plots	6.00 x 12.50	19
		36/121 TYPE plots	7.17 x 16.80	57
			TOTAL	204

NOTE-
THIS NUMBERING PLAN HAS BEEN REVISED ON THE BASIS OF INFORMATION RECEIVED FROM EX. ENGG. DIVISION -15 LETTER NO.1209/G-14/50 DTD. 15.07.09.

निर्गम हेतु प्रस्तावित
23.7.09
वास्तुविद नियोजक (तृतीय इकाई)

SCHEME
VRINDAVAN SUBCITY, LUCKNOW

DRG. TITLE
SECTOR -19, PART LAYOUT PLAN

PROJECT
NUMBERING PLAN

DATE : 21-07-2009

SCALE: 20 10 0 20 40M

DEALT BY	CHECKED BY
PRABHA SURI, A.J.I.A. ARCH. ASSTT. 21/07/09	RAMROOP CIVIL D/M
ASHOK SINGH DIP. ARCH. ASSTT. ARCH. PLANNER	23.7.09
S.J.YADAV B. ARCH SEN. ARCH. PLANNER (INCHARGE)	22/7/09
C.P.SHARMA M. ARCH. CHIEF	