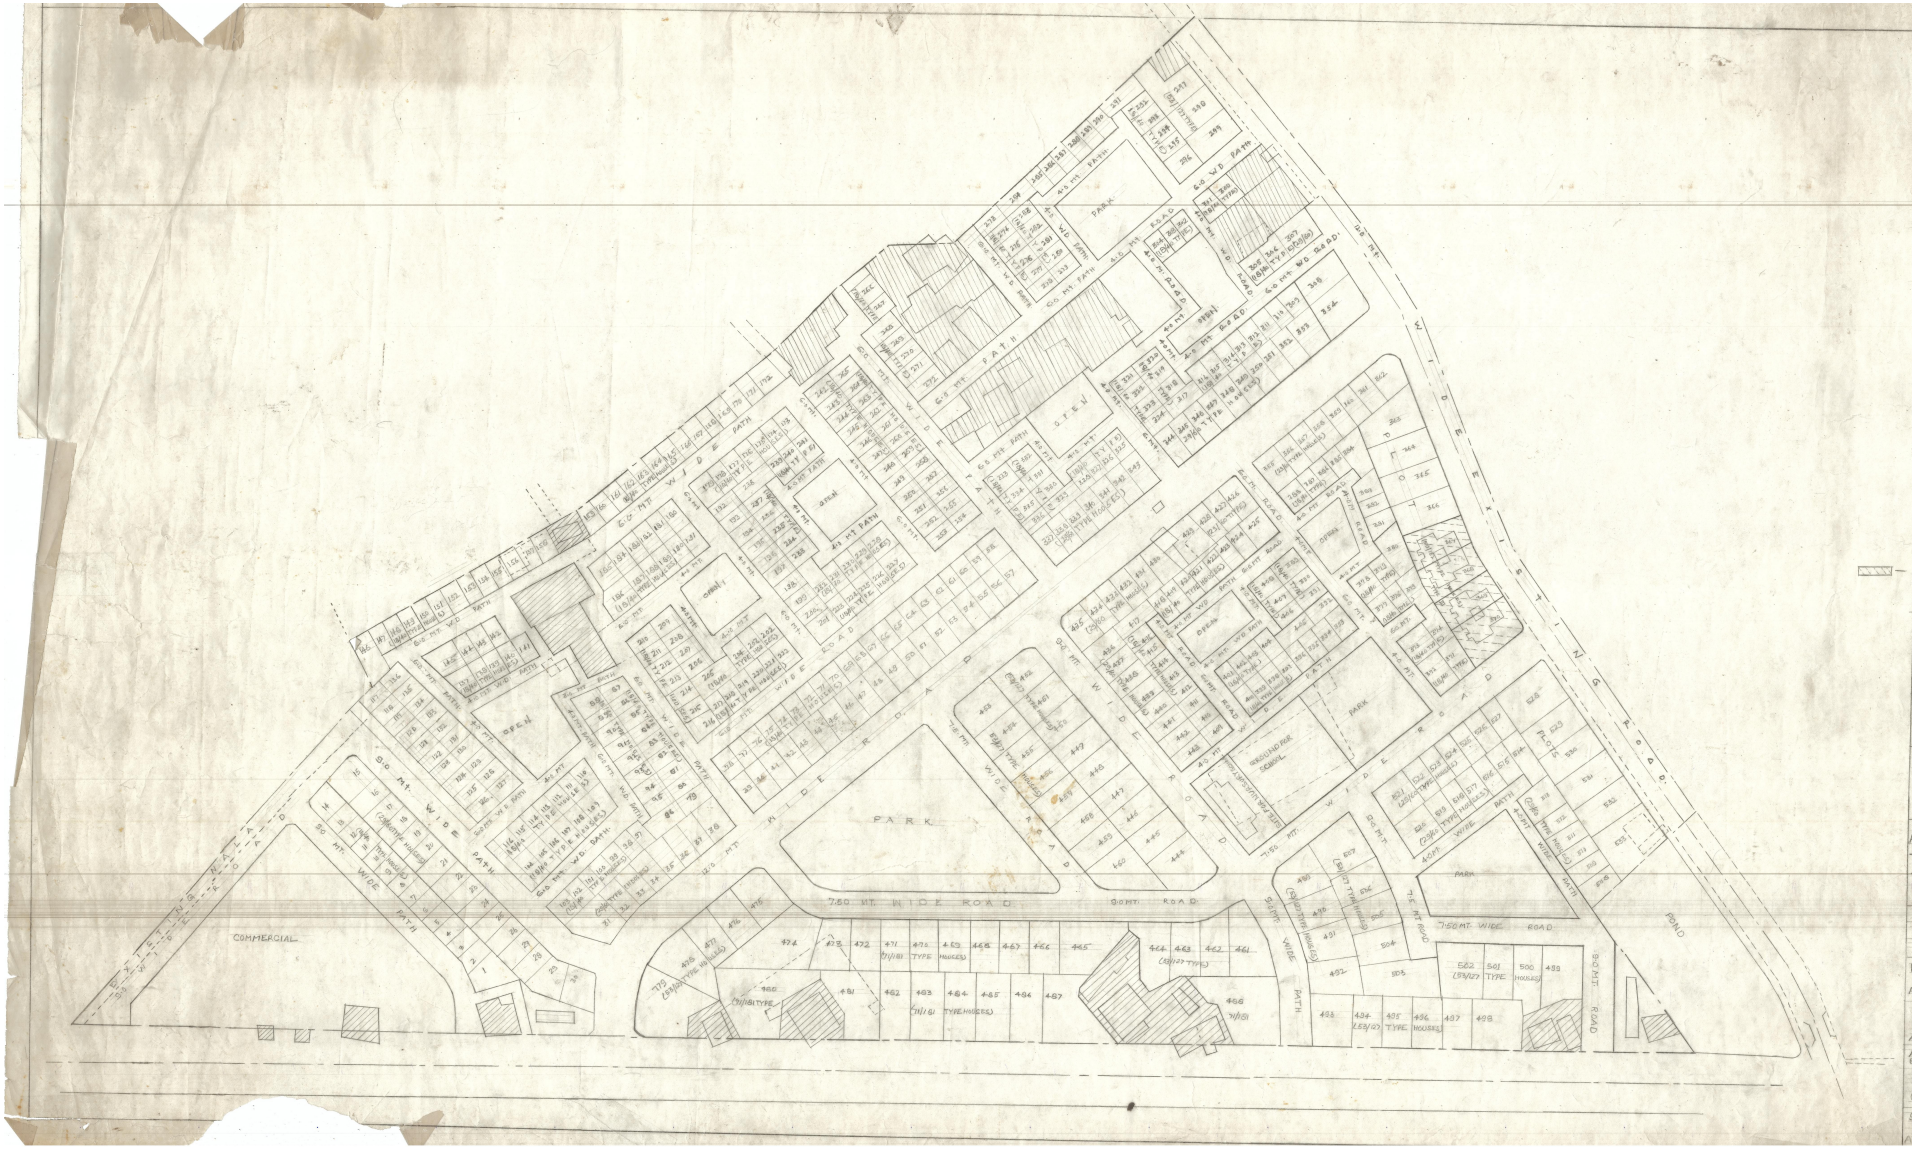

DRG NO: 5

MIRZAPUR

SHEET NO

ALOTTMENT LAYOUT

NOTE :-

5/397

HOUSE UNDER S.F.S 1985

S.No	TYPE	PROPOSED	UNDER CONS.
1.	III(59/152	4	4
	TOTAL	4	4

SCALE
1CM = 5 METERS

PLANNING AND ARCHITECTURE
UNIT IV U.P. AVAS EVAM VIKAS PARISHAD
KANPUR

ALOTTMENT AND DEVELOPMENT CONTROL PLAN FOR DAMRAULI YOJANA MIRZAPUR

DEALT BY	MADHULIKA SAXENA
CHECKED BY	
DATE	
RETRACED BY	SIYA RAM
MUMTAZ HUSAIN ASSTT. ARCHITECT PLANNER	sd. 5.4.86
REKHA PANT B.ARCH A.I.I.A. ARCHITECT PLANNER	sd.
A.K. PACHAURI B.ARCH.B.I.P.T.P.(CHONS) D.I.P. R.D.P.(THE HAGUE) E.I.T.P. F.I.E. CHIEF ARCHITECT PLANNER	sd. 7.4.86
S.P. ARYA I.A.S. AVAS AYUKT.	sd.